Franklin County — No. 59

Warrant dated the 24th May 1784
Surveyed 9th October 1784
By E Offutt D.S.
Certified By Mal Jones C.S.
Adv.d 25th Decem.r 98
John Depriest & Wm Peborn C.C.
Sca 20 chs pr Inch

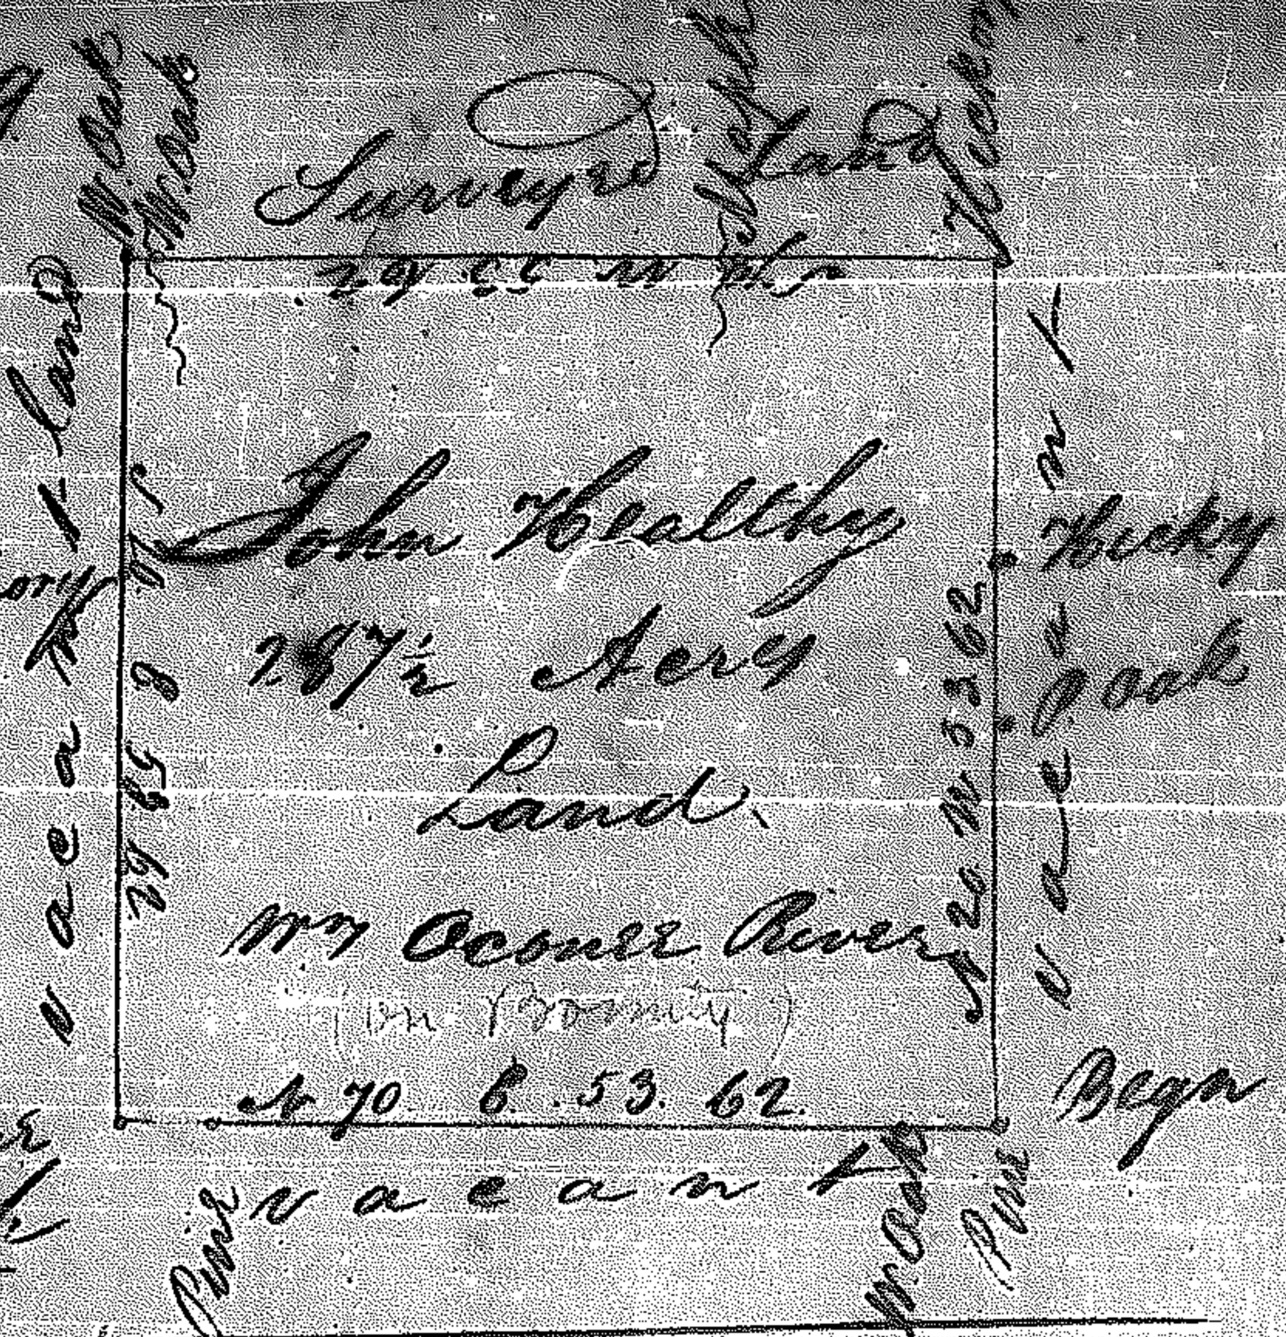

Franklin County — No. 60

Warrant dated the 13th Septr
1794 Surveyed 8th October 1794
By A Franklin C.S.
Adv.d 9th Octbr 94
J. Philips & Wm Patrick C.C.
Sca 20 chs pr Inch

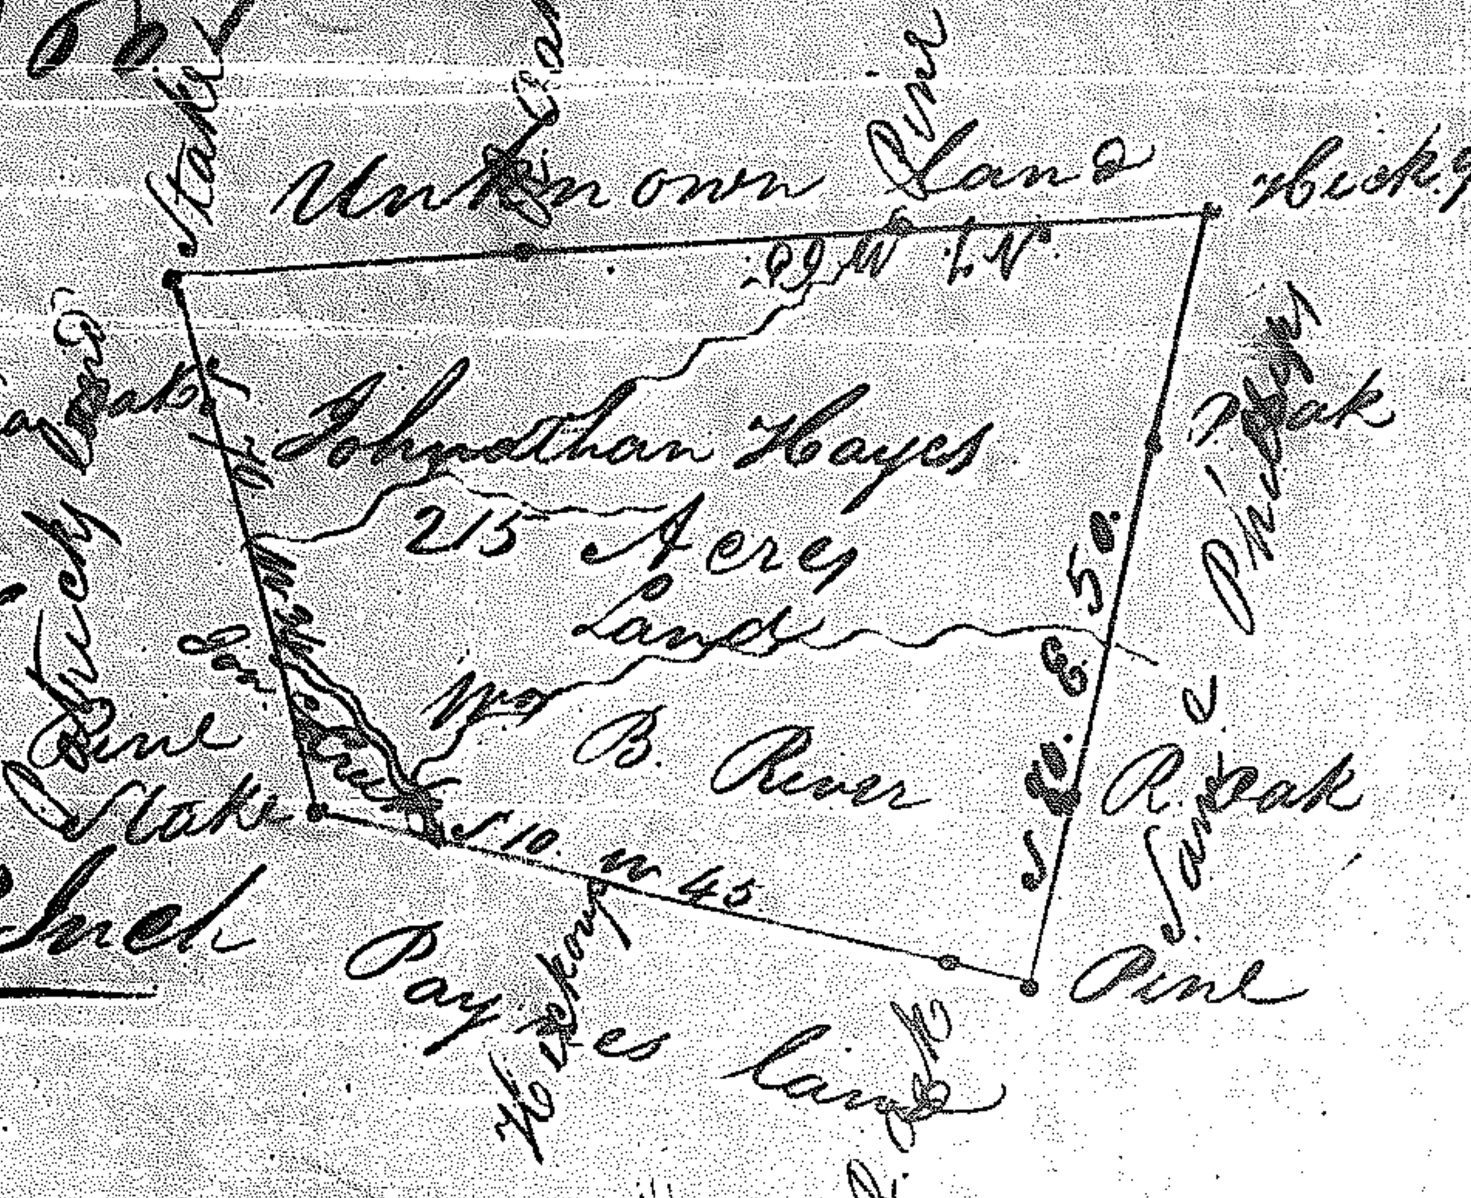

Franklin County — No. 61

Warrant dated the 6th
December 1790 Surveyed
10th April 1792
By Mal Jones D.S.
Certified By Jas Wyly C.S.
Adv.d 6th December 1796
J. Hollingsworth & Wt Potts C.C.
Sca 20 chs pr Inch

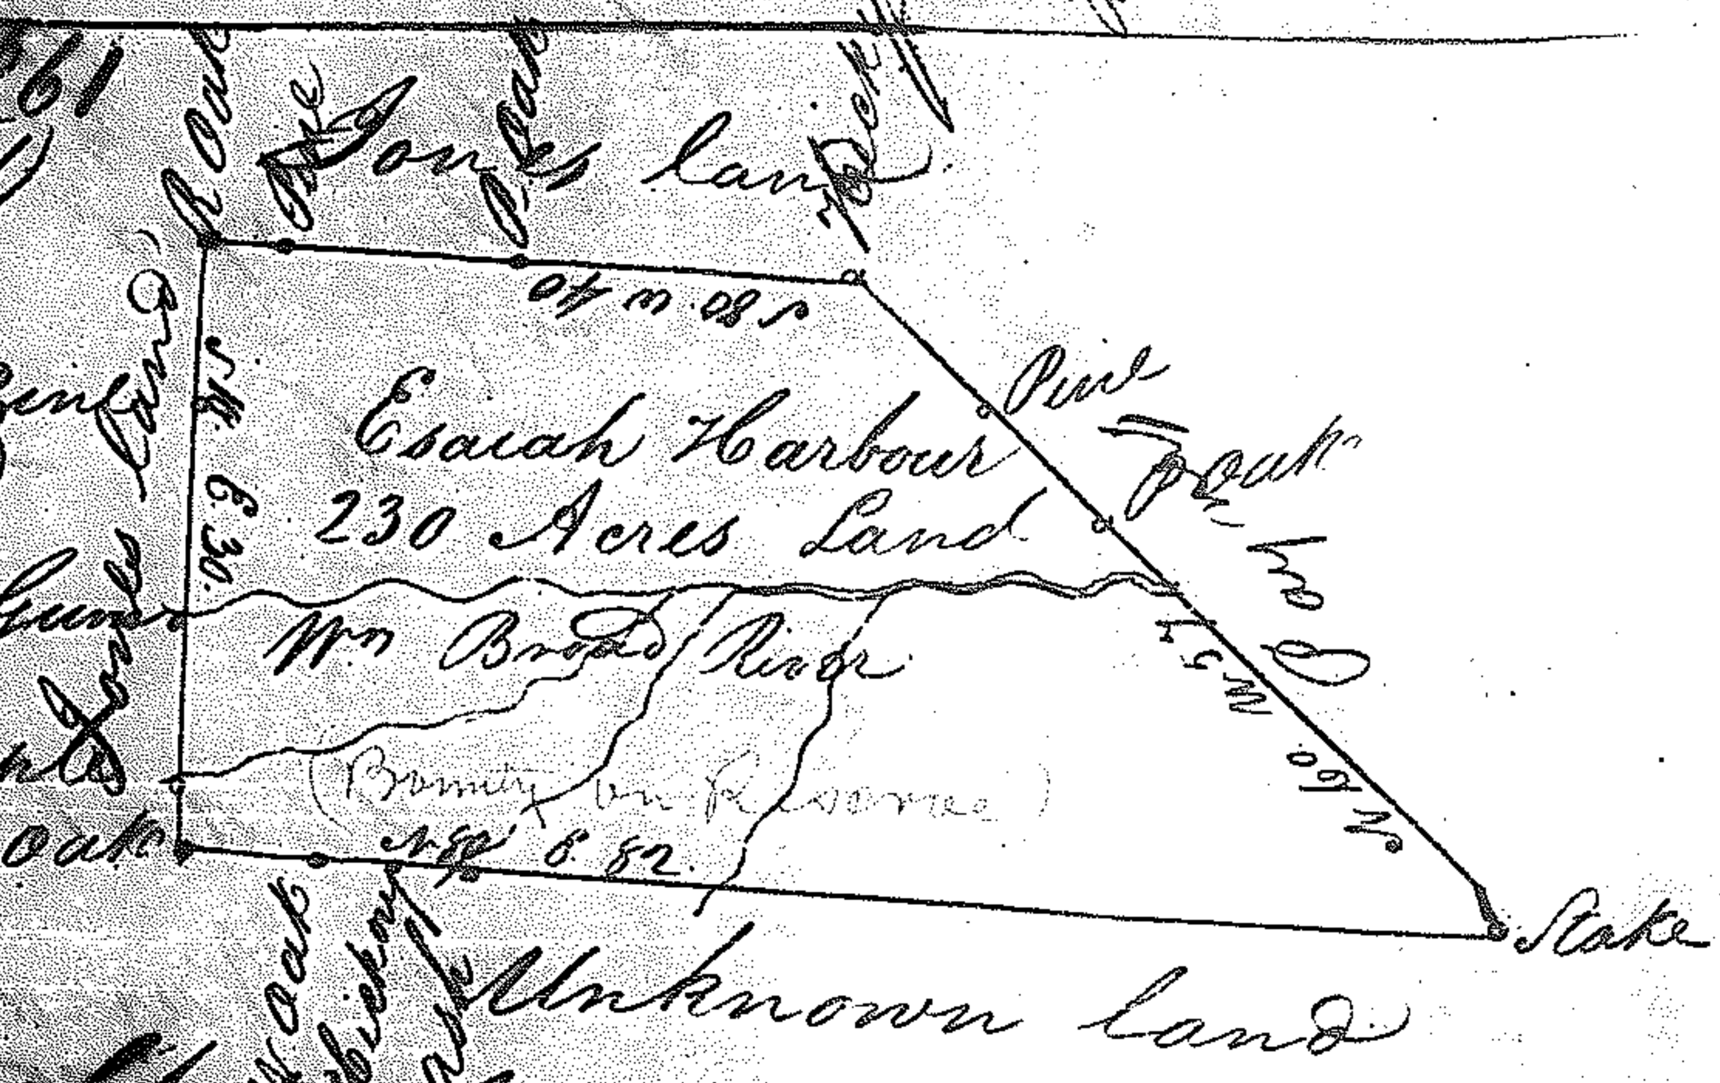

Franklin County — No. 62
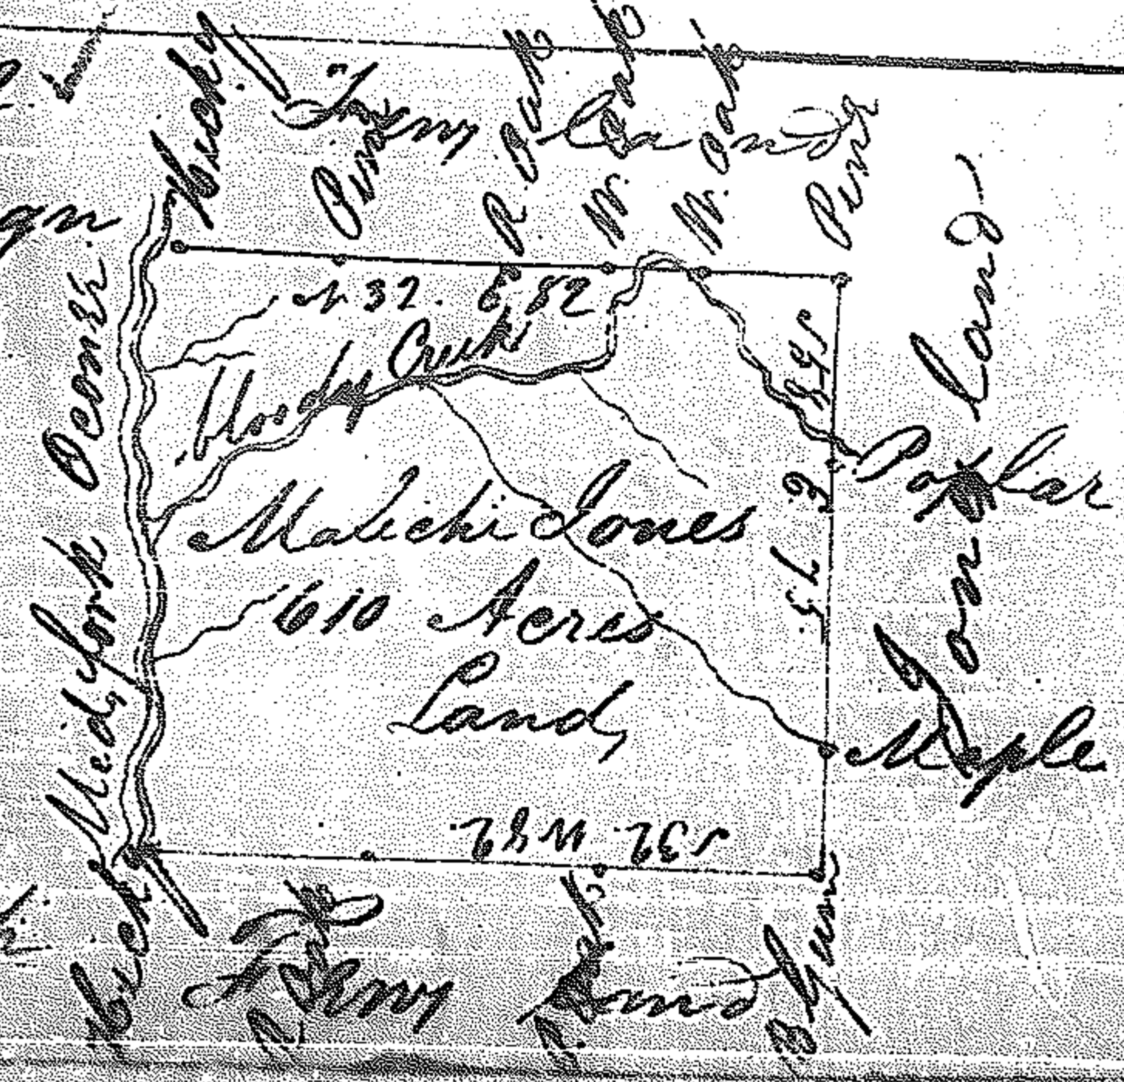
Warrant dated the 22d August 1793
Surveyed 24th September 1793
By Mal Jones D.S.
Certifid By Jas Wyly C.S.
Adv.d 2[illegible] June 96.
E Taylor & Mal Jones C.C.
Sca 40 chs pr Inch